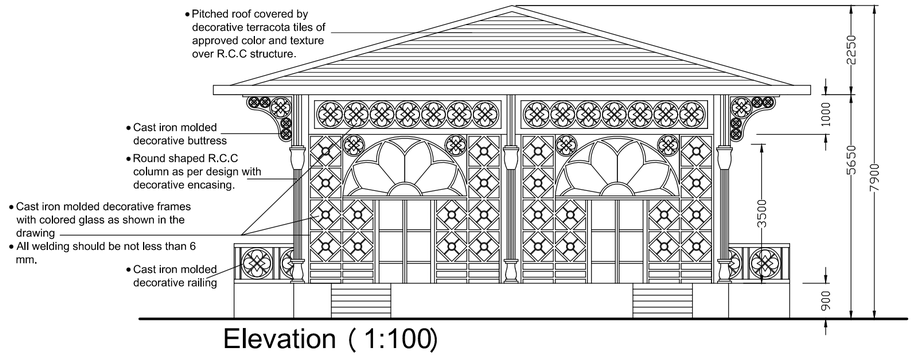

Elevation (1:100)

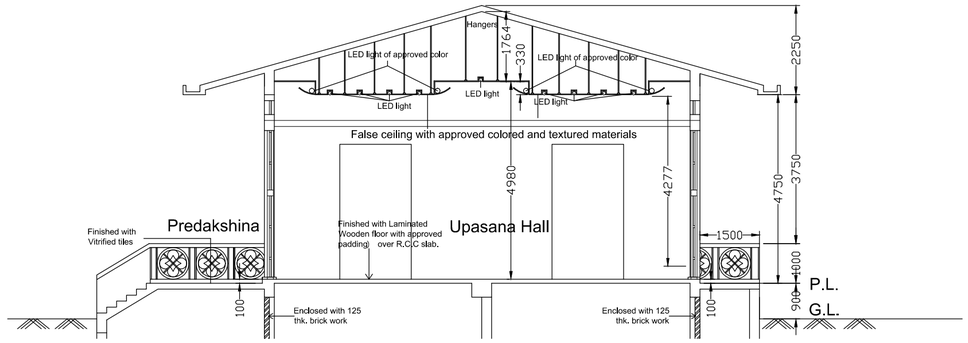

Section through AA (1:100)

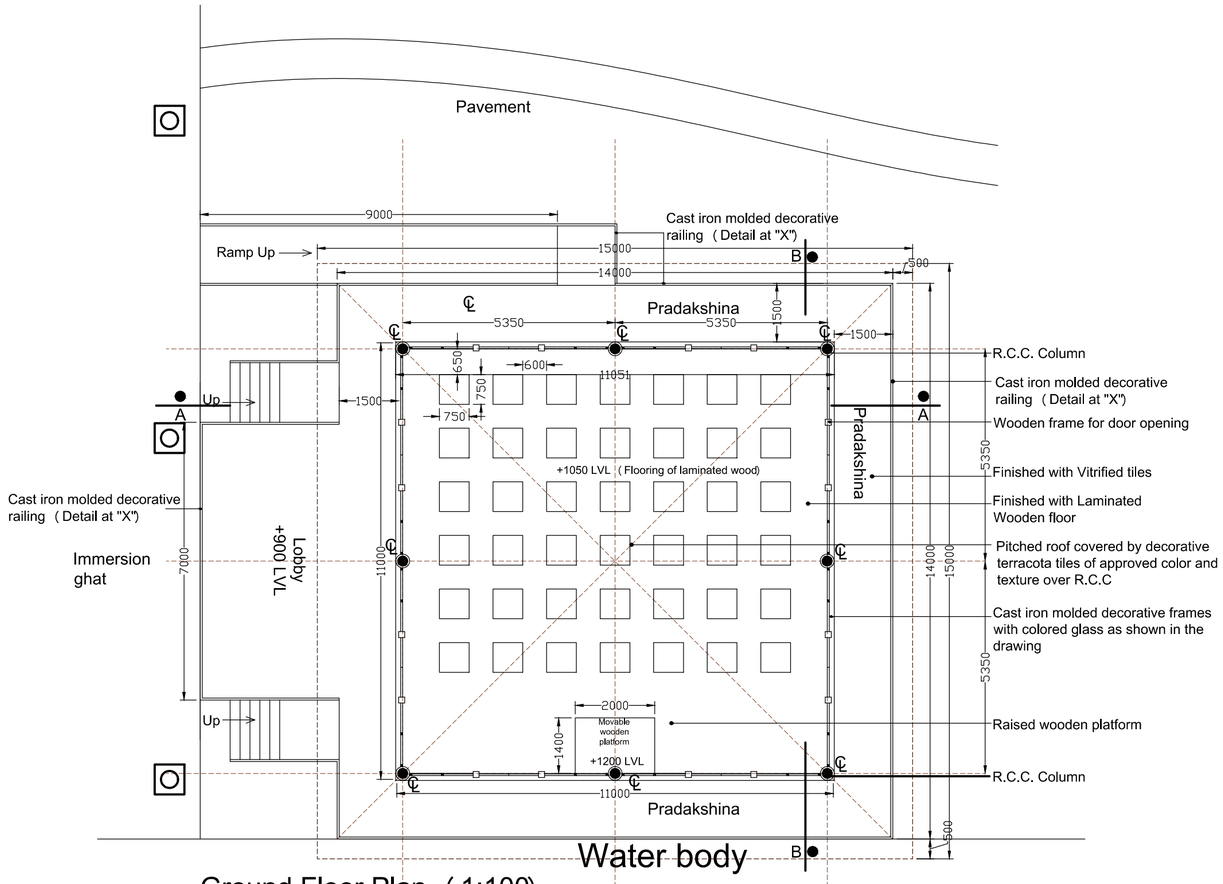

Ground Floor Plan (1:100)

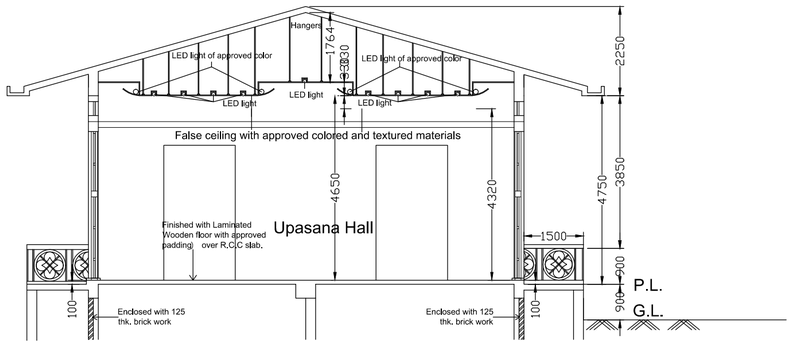

Section through AA (1:100)

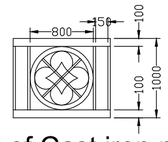

Detail of Cast iron molded decorative railing (X)

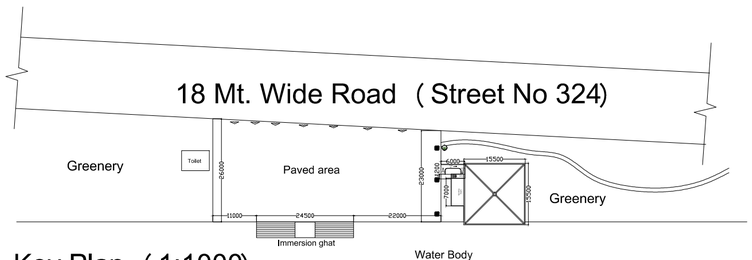

Key Plan (1:1000)

NOTE:

- Provision for electrical appliances like air conditioner, lights, fans and plug points shall have to be introduced within the columns, through conceal system.

Date	Revision	Signature

NEW TOWN KOLKATA DEVELOPMENT AUTHORITY

UPASANA GRIHA AT IMMERSION GHAT

	Scale: 1:100; 1:1000	Drawn by:		Dwg. no: UPASANA/ARCH/01

Sayanti Majumder
Assistant Architect - I
New Town Kolkata Development Authority

Sri Sukrit Chatterjee
Chief Architect
New Town Kolkata Development Authority